


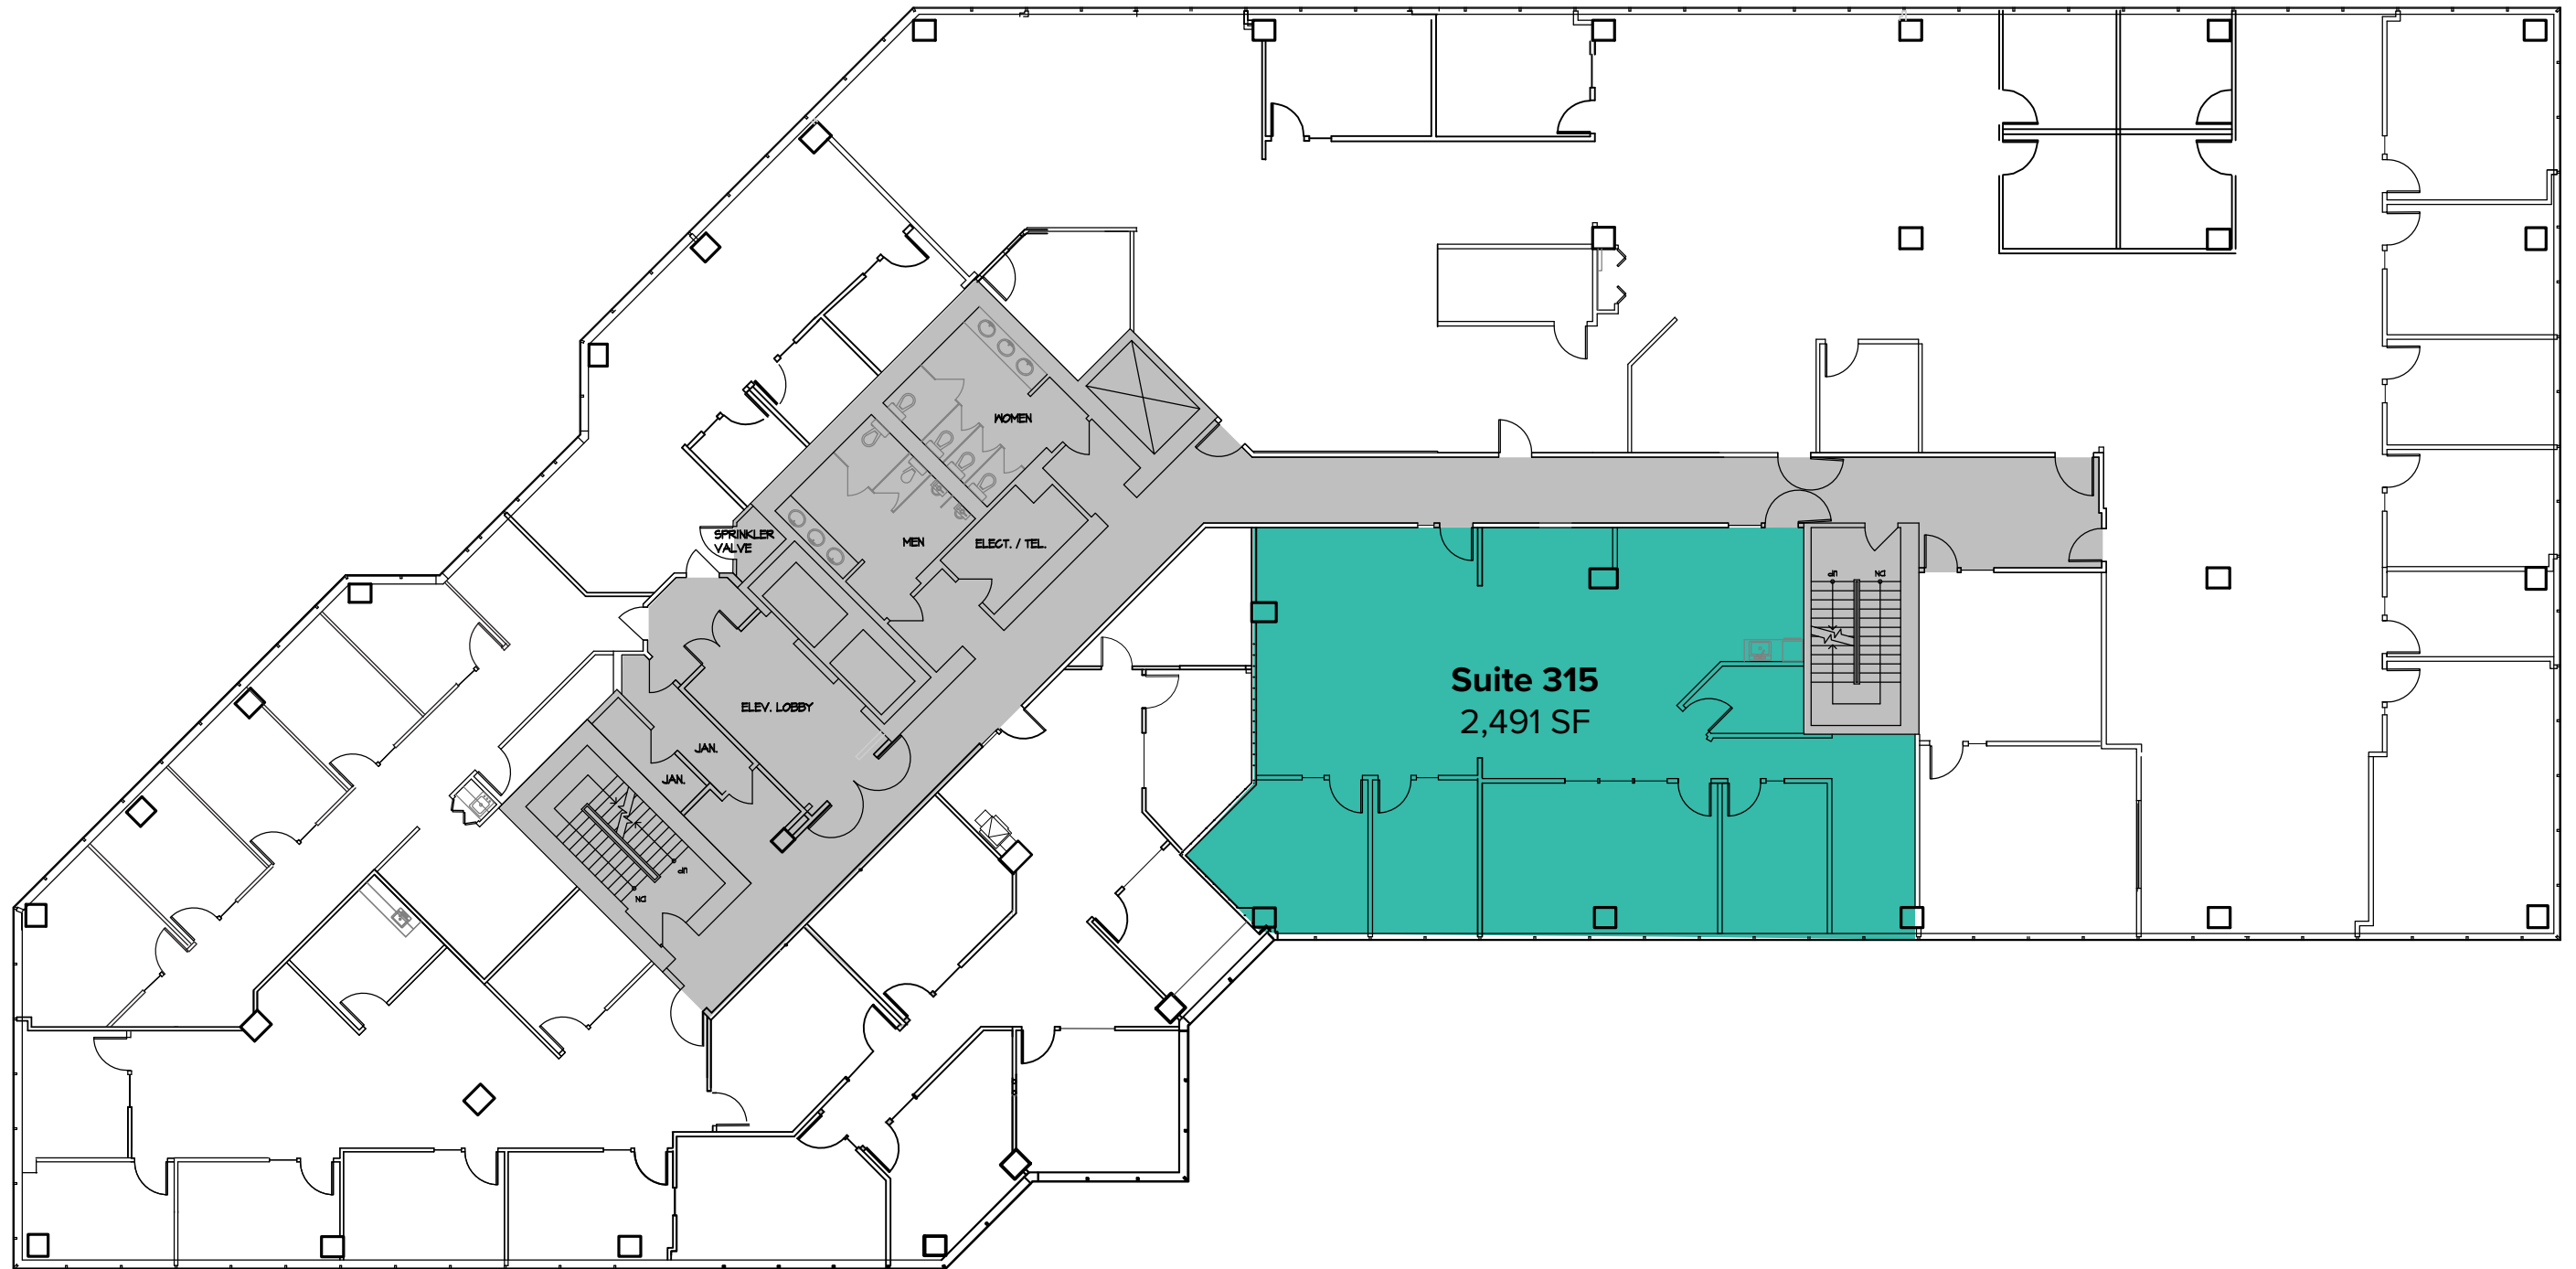

Third Floor Plan
TOTAL BUILDING SF = 73,073 SF
Scale: 1/16" = 1'-0"

LYNNWOOD CORPORATE CENTER
19401 40th Avenue West, Lynnwood, WA 98036